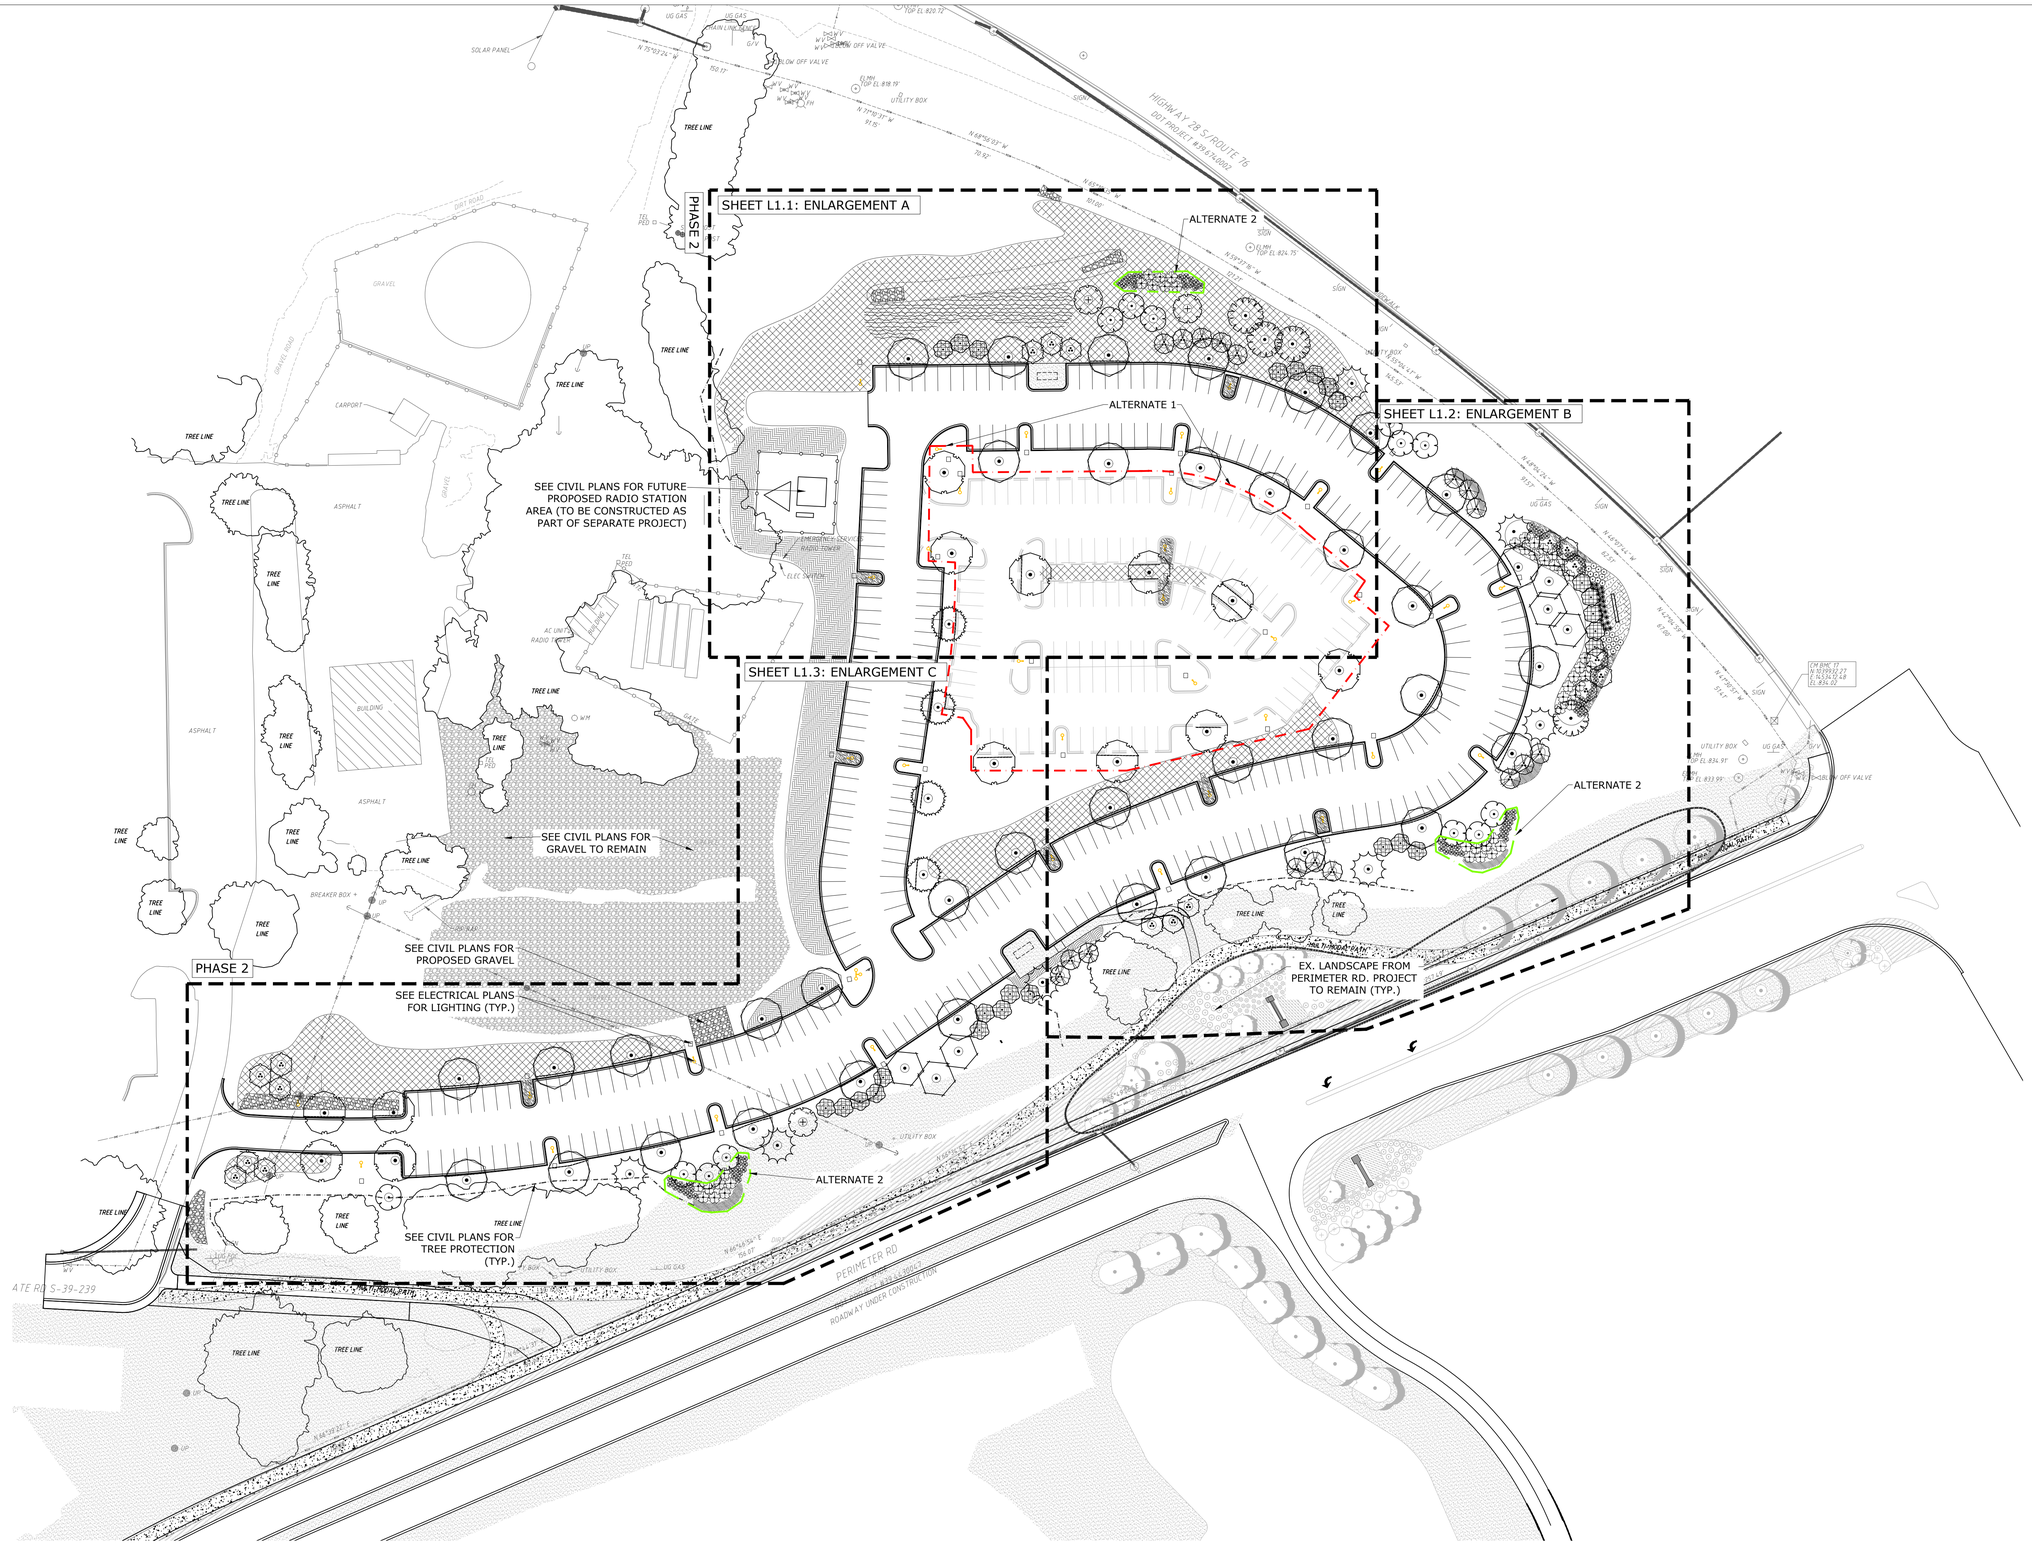


0 25' 50' 100' 150'

SCALE: 1"=50'

SEXTON
Design + Development
where ideas are built


6 Custom Mill Ct.
Greenville, SC 29609

864.412.7712
www.sextondd.com



THIS DRAWING IS THE PROPERTY OF NATASHA SEXTON, RLA AND IS FURNISHED WITH THE CONDITION THAT IT IS NOT TO BE CHANGED WITHOUT THE WRITTEN AUTHORIZATION OF SEXTON DESIGN, LLC. FURTHERMORE, THIS DRAWING IS NOT TO BE COPIED, REPRODUCED, OR USED BY OTHERS EXCEPT AS REQUIRED FOR THE WORK OF THIS SPECIFIC PROJECT.


State of South Carolina ★ NOTICE ★ NATASHA BRIDGES SEXTON
LANDSCAPE ARCHITECT
No. 867
REGISTERED
SOUTH CAROLINA NOTICE
SEXTON DESIGN AND DEVELOPMENT
LAF 374
CERTIFICATE OF AUTHORIZATION

# KITE HILL

Kite Hill Dr.
CLEMSON, SC

| | |
|---|---|
| PROJECT NUMBER: | 23020 |
| DATE: | 12.15.23 |
| DRAWN BY: | VG |
| CHECKED BY: | NS |

REVISIONS

| DATE | DESCRIPTION |
|---|---|
| | |

PHASE 1
MASTER
PLAN

STATUS:
construction documents

L1.0