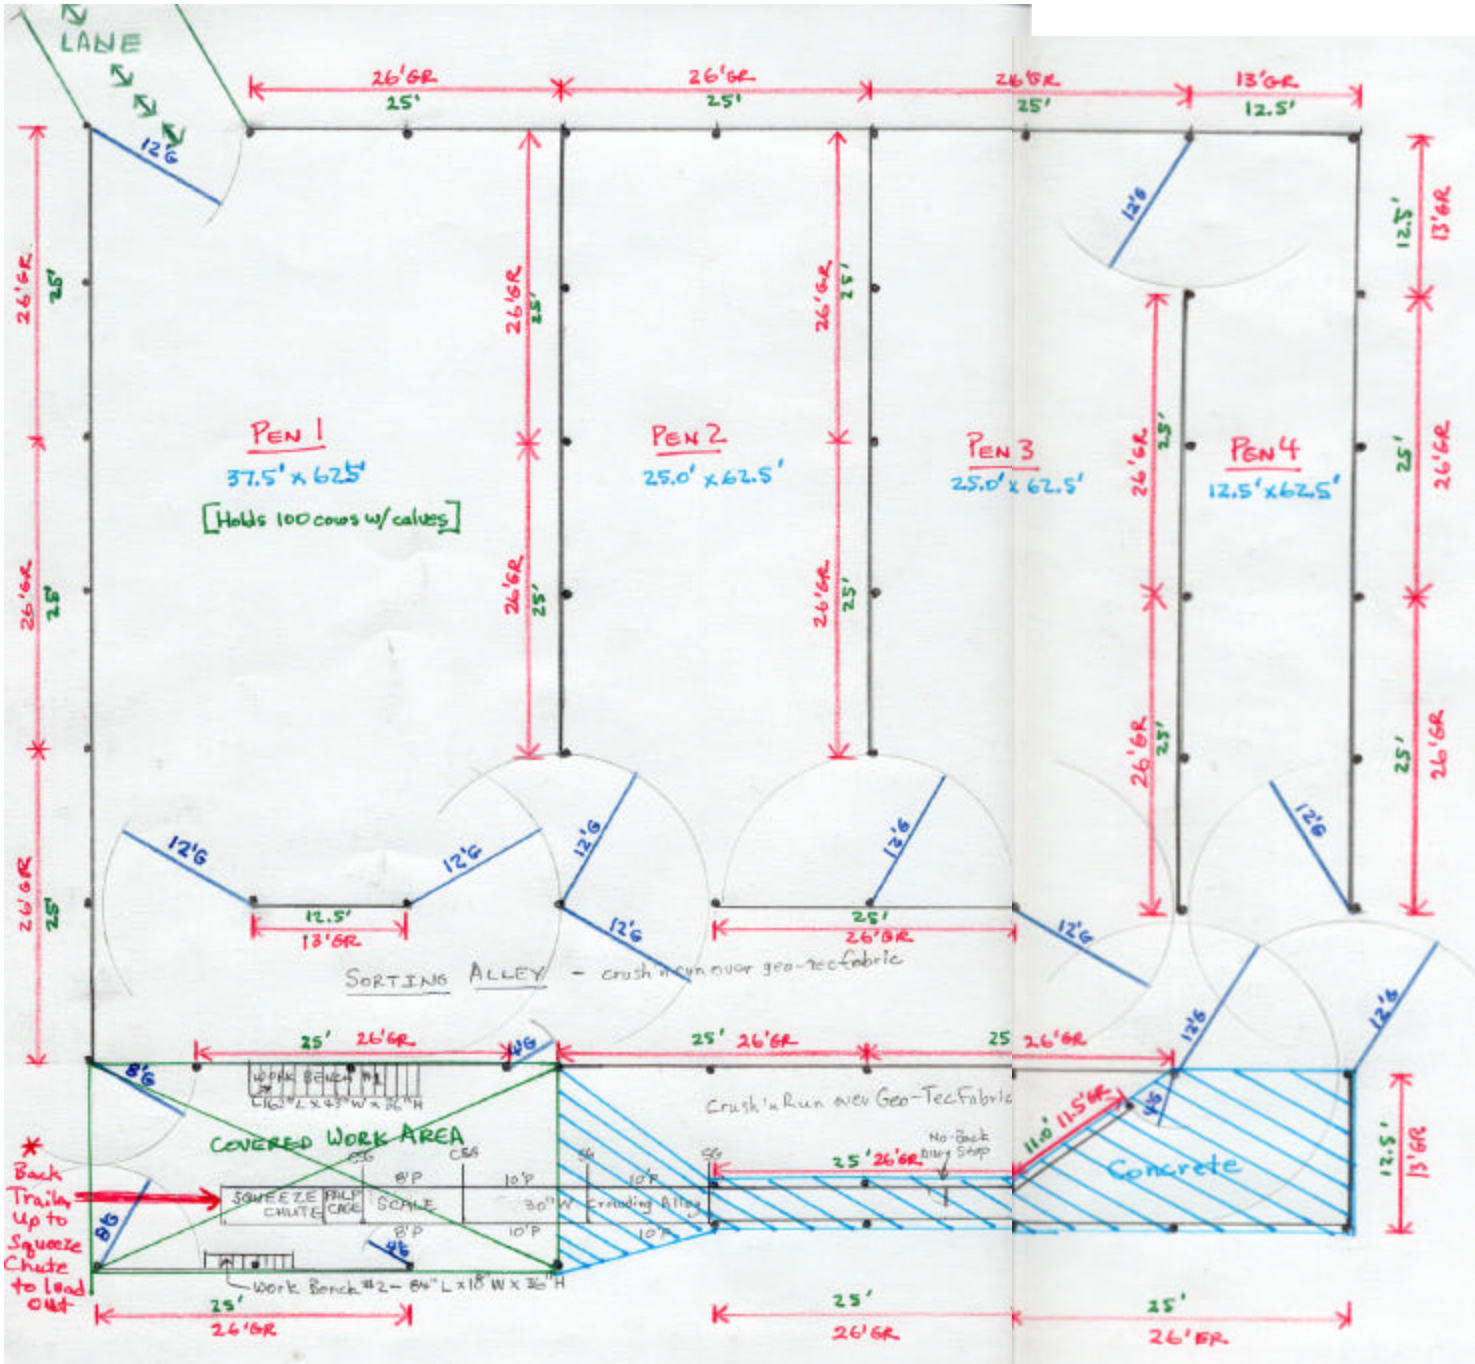
LANE
PEN 1
37.5' x 62.5'
[Holds 100 cows w/ calves]
PEN 2
25.0' x 62.5'
PEN 3
25.0' x 62.5'
PEN 4
12.5' x 62.5'
SORTING ALLEY - crush 'n run over geo-tec fabric
COVERED WORK AREA
SQUEEZE CHUTE
HALF CAGE
SCALE
Crushing Alley
Crush 'n Run over Geo-Tec Fabric
Concrete
No-Back Swing Stop
Work Bench #2 - 84" L x 18" W x 36" H
* Back Trailer Up to Squeeze Chute to load out

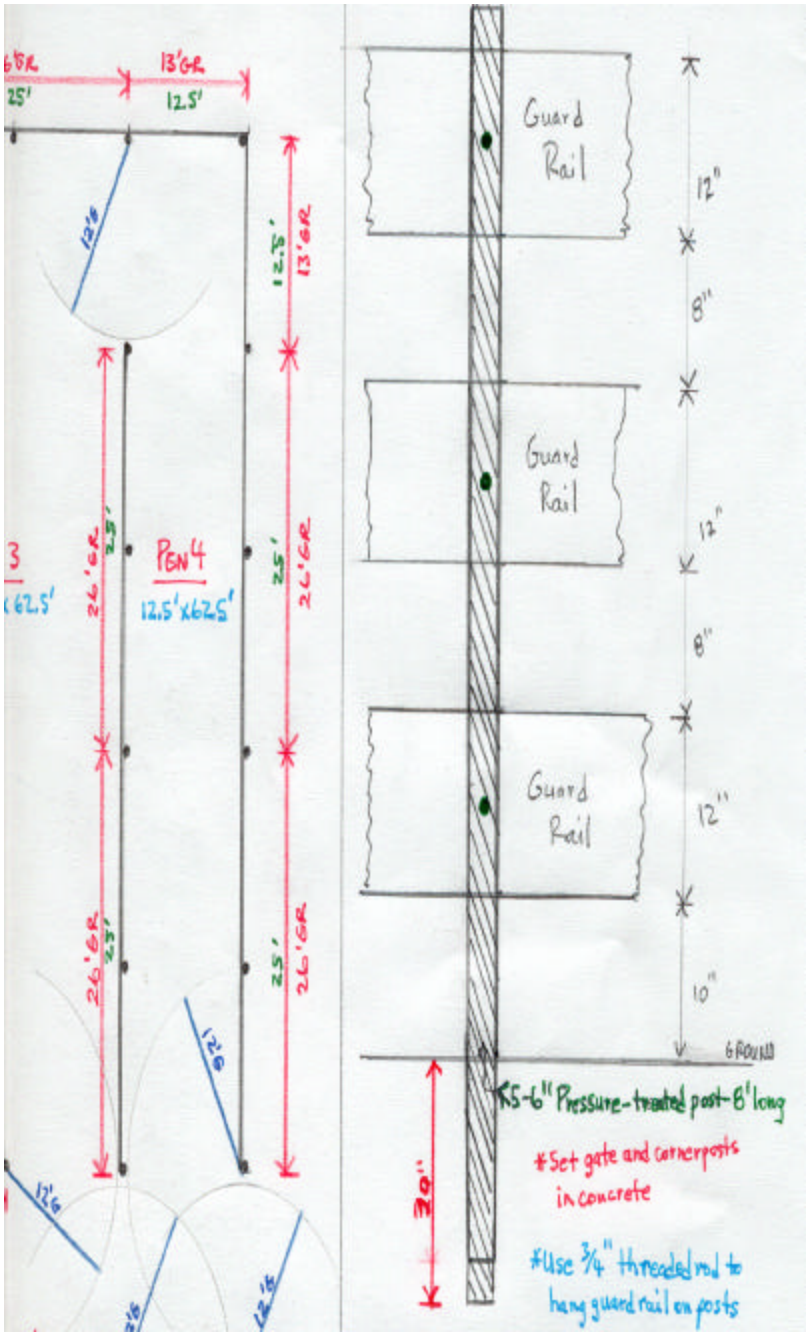
13'GR
12.5'
12'G
12.5'
13'GR
PEN 4
12.5'x62.5'
26'GR
2.5'
25'
26'GR
12'G
Guard Rail
Guard Rail
Guard Rail
12"
8"
12"
8"
12"
10"
GROUND
5-6" Pressure-treated post-8' long
*Set gate and cornerposts in concrete
*Use 3/4" threaded rod to hang guard rail on posts
30"